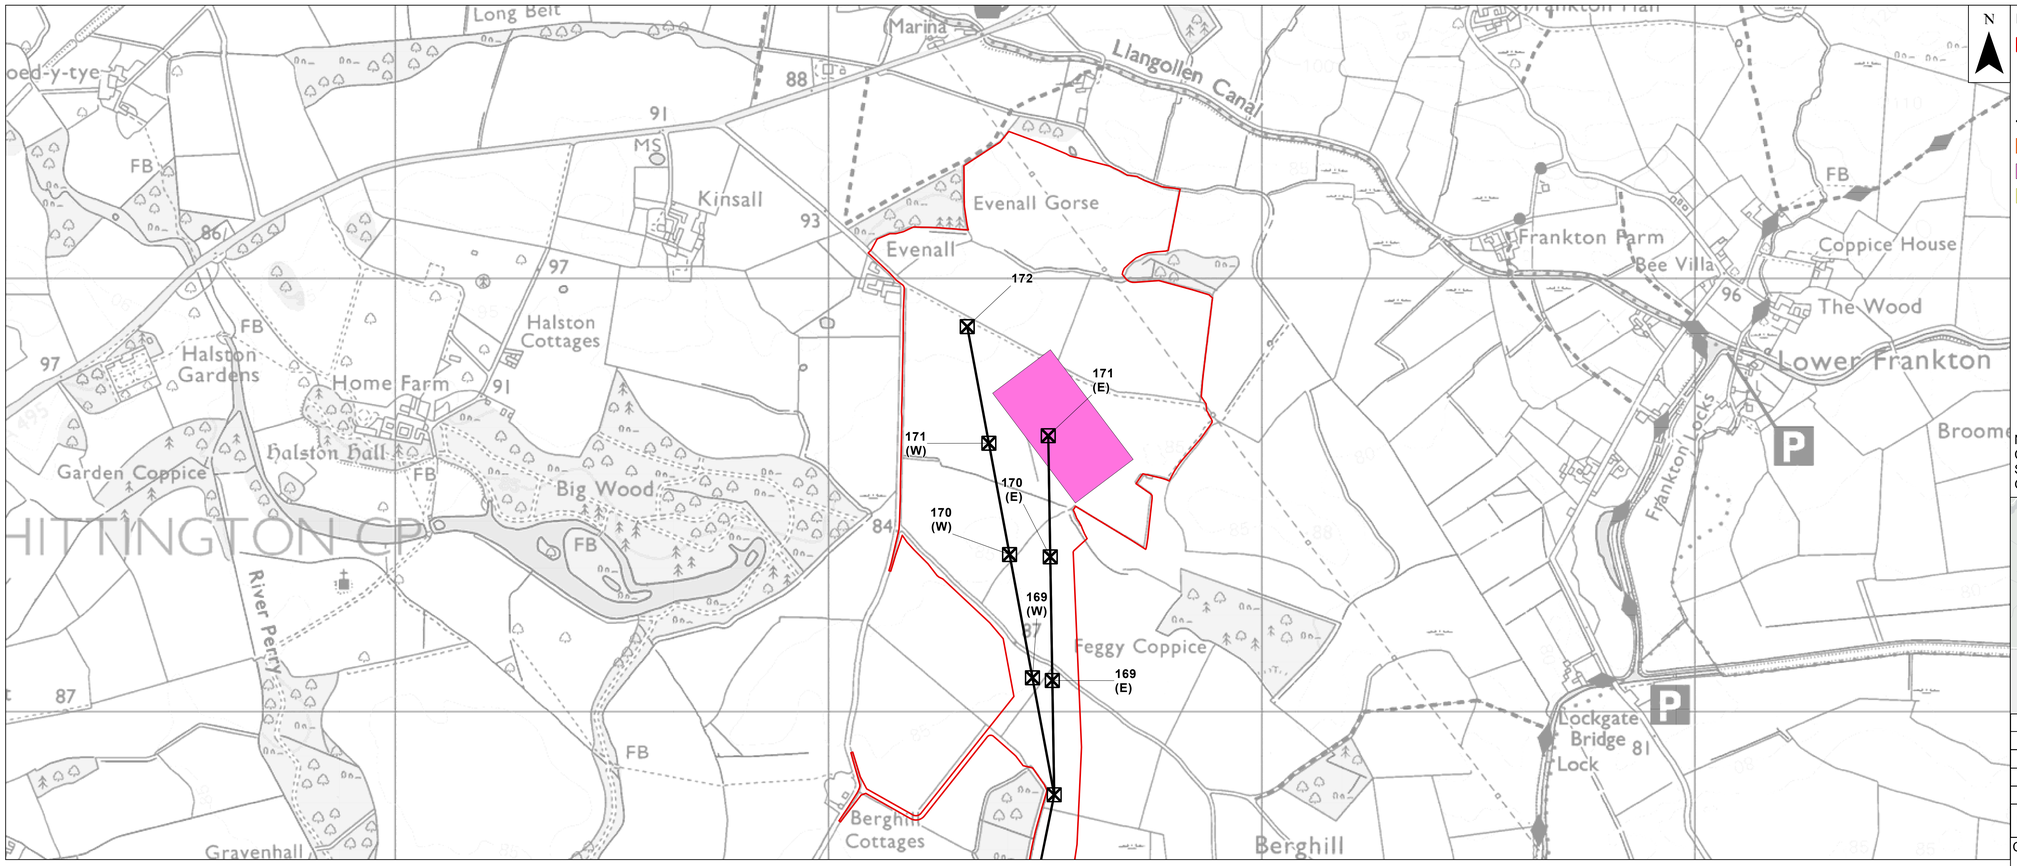

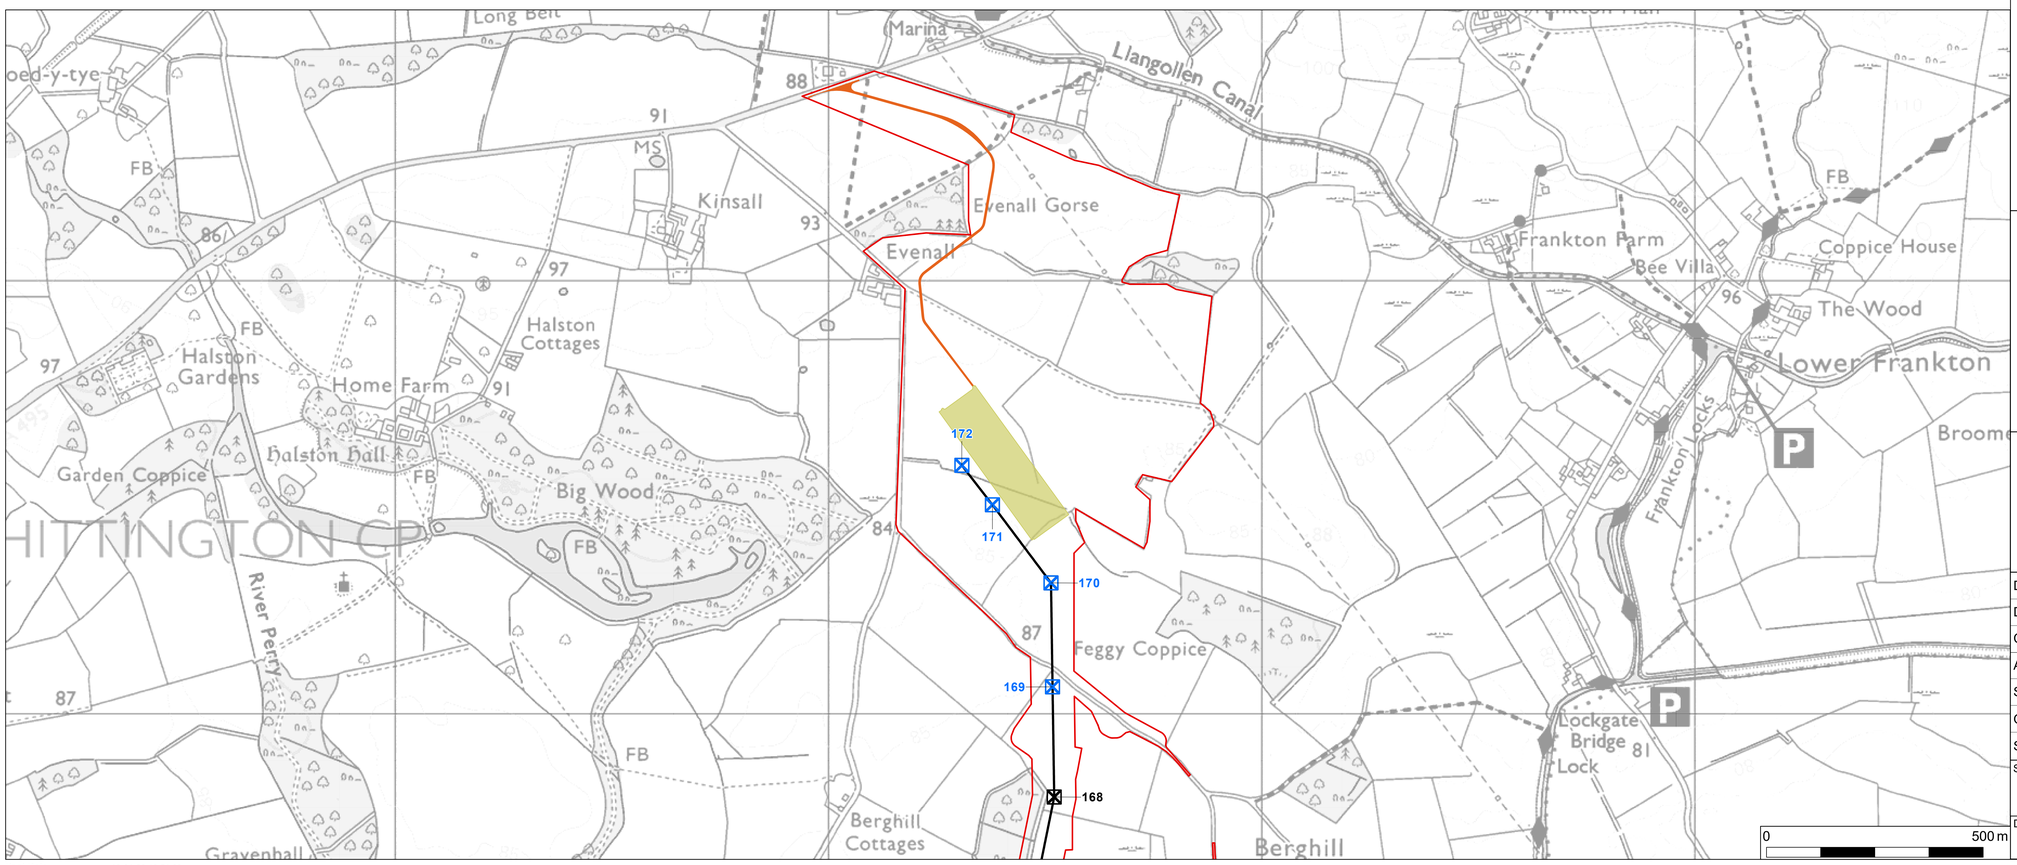

Legend

- Draft Order Limits
- Proposed Pylons (Feb 2025)
- Updated Pylons (Feb 2026)
- Overhead Line Centreline
- Permanent Access Route
- Lower Frankton Switching Station (Feb 2025)
- Lower Frankton Switching Station (Feb 2026)

Notes: For illustrative purposes only
Contains OS data © Crown Copyright and database right 2025 Ordnance Survey AC0000808122; Light Gray Base: Esri UK, Esri, TomTom, Garmin, FAO, NOAA, USGS

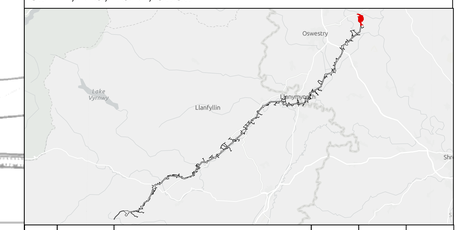

Rev	Date	Description	Drawn	Check	Approv
03	15/01/26	Various Amendments			
02	08/01/26	Various Amendments			
01	28/11/25	INITIAL ISSUE			

Client:

GREEN GEN CYMRU

PROJECT:
VYRNWY FRANKTON

Site
Vyrnwy to Frankton

Client
Green Generation Energy Networks Cymru Limited
Hodge House
Guildford Place
Cardiff
CF10 1EB

ARCADIS

Registered office:
80Fen
80 Fenchurch Street
London
EC3M 4BY

Coordinating Office:
80Fen
80 Fenchurch Street
London
EC3M 4BY

www.arcadis.com

Title:

Area of Change 7 – Lower Frankton Switching Station

Designed		Date: 15 Jan 26	Signed
Drawn		Date: 15 Jan 26	Signed
Checked		Date: 15 Jan 26	Signed
Approved		Date: 15 Jan 26	Signed
Scale:	1:5,000	Datum:	AOD
Original Size:	A0	Grid:	OS
Suitability Code:	S2	Project Number:	30199426

Suitability Description:

For Information

Drawing Number: 30199426-ARC-EGN-ZZ-DR-ZZ-00059

Revision: P03

Print Date: 16-01-26 12:51:00

© Copyright reserved